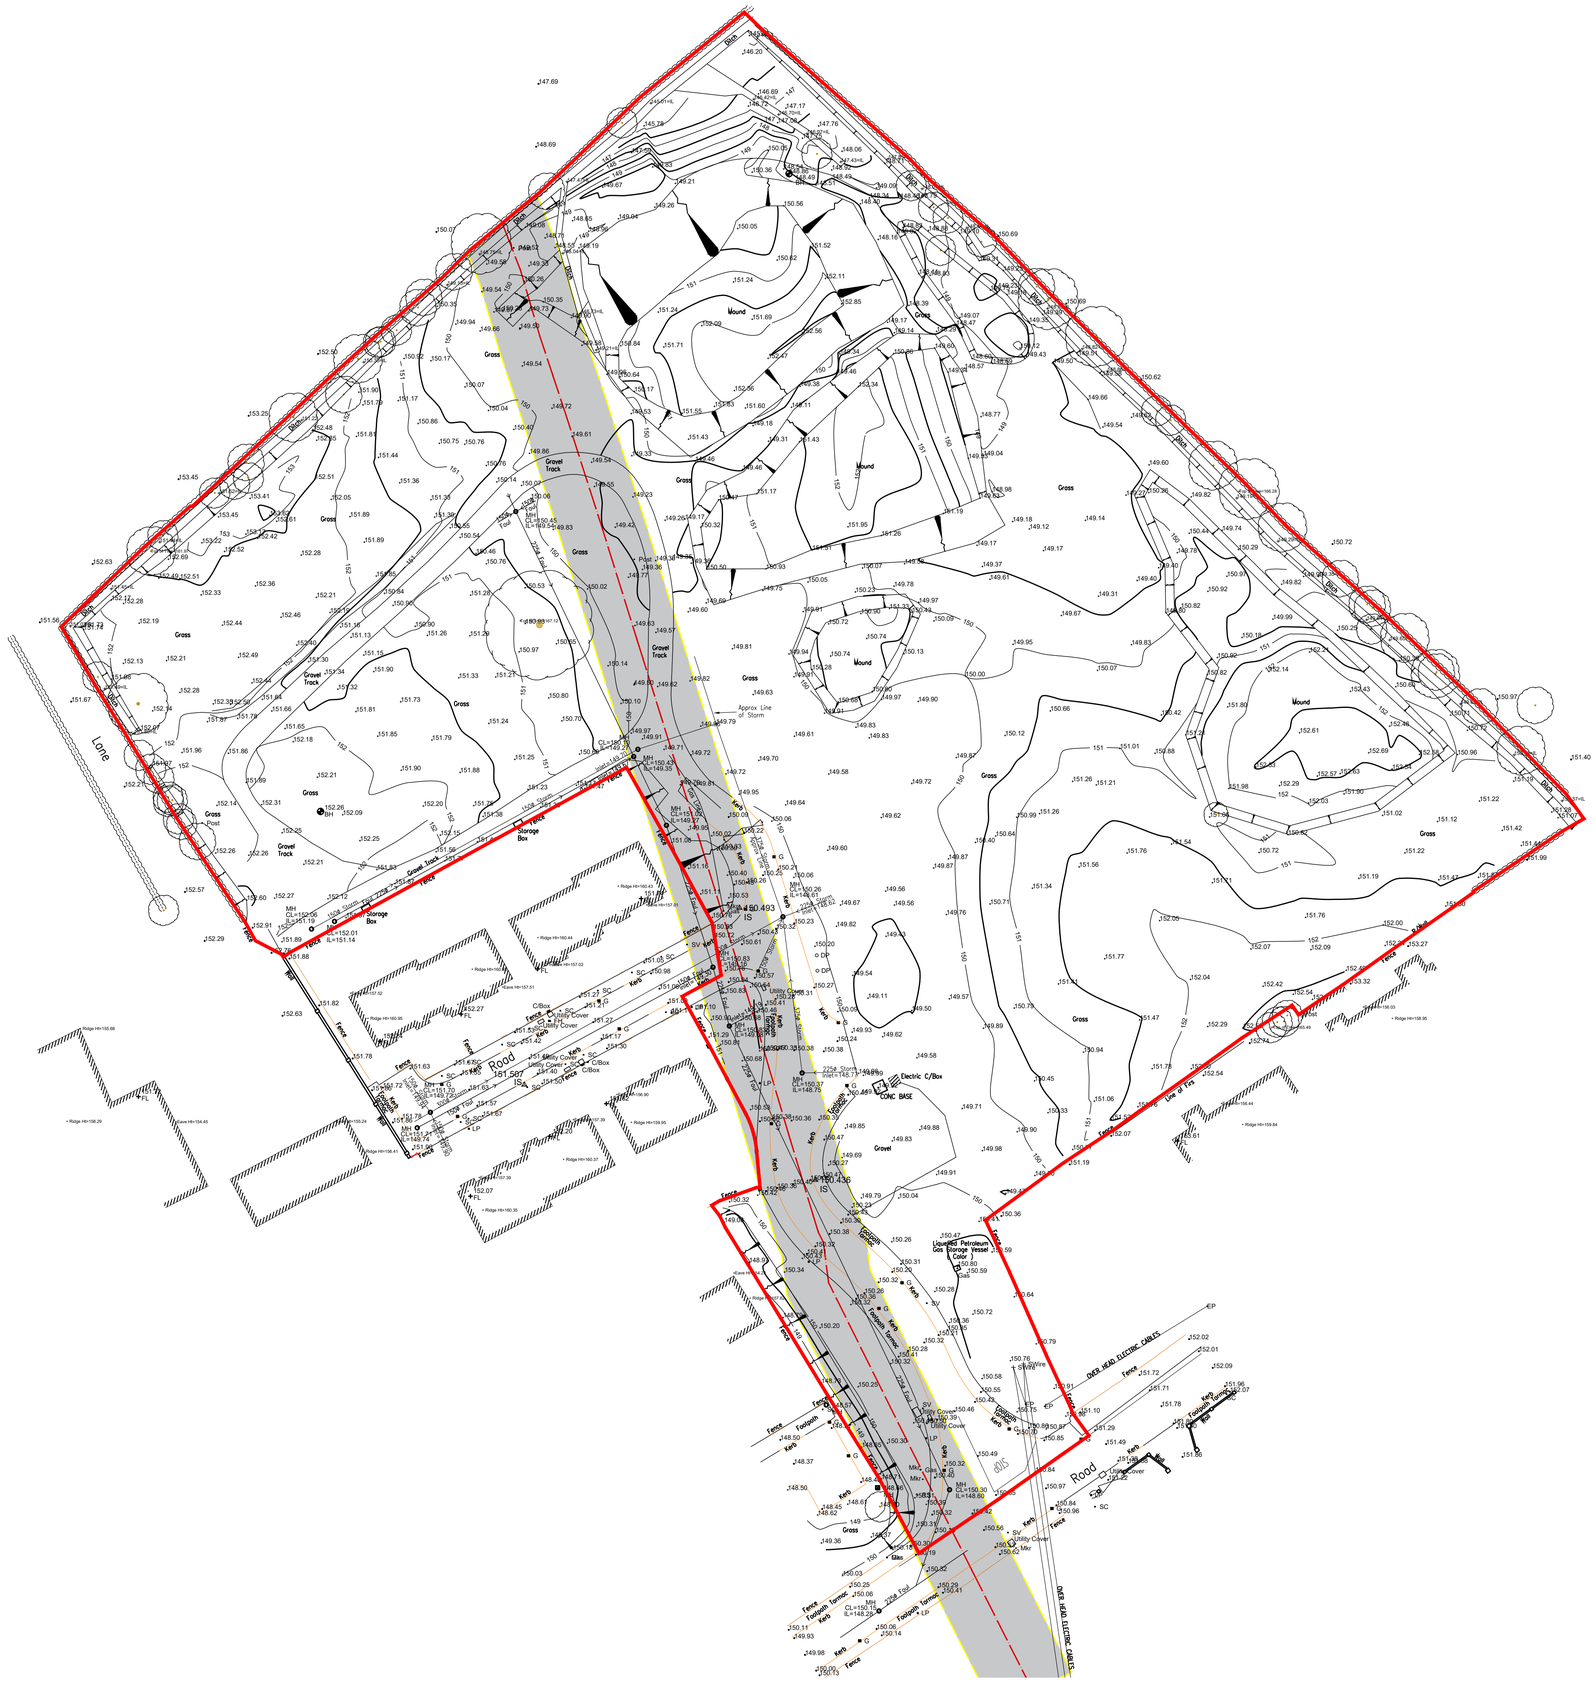

1. Where this drawing is marked PLANNING PERMISSION below, this drawing been prepared soley for use as part of an application for full planning permission. It is not intended for construction or contractual purposes. It is to be read in conjunction with the other drawings and documents which constitute the statutory application.
2. Where this drawing is marked FOR TENDER or CONTRACT it is to be read in conjunction with the other drawings and documents which constitute the complete set of tender or contract documents.
3. Where this drawing is marked FOR CONSTRUCTION below, this drawing is to be cross-checked on site and with the set of any other drawings and documents of which it forms part, prior to any construction taking place on site. Figured dimensions only to be taken from this drawing. The Architects are to be informed immediately of any discrepancy which is identified.
4. Where this drawing is marked FOR TENDER or FOR CONSTRUCTION below, the Contractor is required to provide a CE Marked Declaration of Performance for all proposed materials in compliance with Building Regulations TGD Part D prior to placing an order.

CE

TOPOGRAPHICAL SURVEY PREPARED BY:
LSS Land Survey Services NI
Riverview House
76 Hill Street
Milford
Co. Armagh
BT60 3PB

T: +44 (0) 28 3752 5045
E: info@landsurveyservicesni.com

Survey Date: October 2021

LEGEND

SITE BOUNDARY

EXISTING RoW, WAYLEAVE AREA & GAS MAIN EXCLUSION ZONE

APPROX. LINE OF EXISTING GAS MAIN

Rev.	Description	By	Date
C			
B			
A	ISSUED FOR PART VIII PLANNING PERMISSION	FD	08.08.2022

Comhairle Contae an Chabháin
Cavan County Council

HAMILTON YOUNG ARCHITECTS
12 Beulah Buildings . Finisklin Road
Sligo, F91-NXT5
T: 071 916 1457 W: www.hya.ie

Drawing Status	Drawn By
STAGE 2 - PART 8 PLANNING PERMISSION	FD

Client	Checked By
CAVAN COUNTY COUNCIL	TMcD
Project: 45 no. Social Housing Units at Pairc na Teile, Beckscourt, Bailieborough, Co. Cavan.	Scale: 1:500
Title: TOPOGRAPHICAL SITE SURVEY	Date: JUN 2022

Job No.	Stage	Drawing No.	Rev
21S12	2	101	A

N

© COPYRIGHT. This drawing or design may not be reproduced without permission.