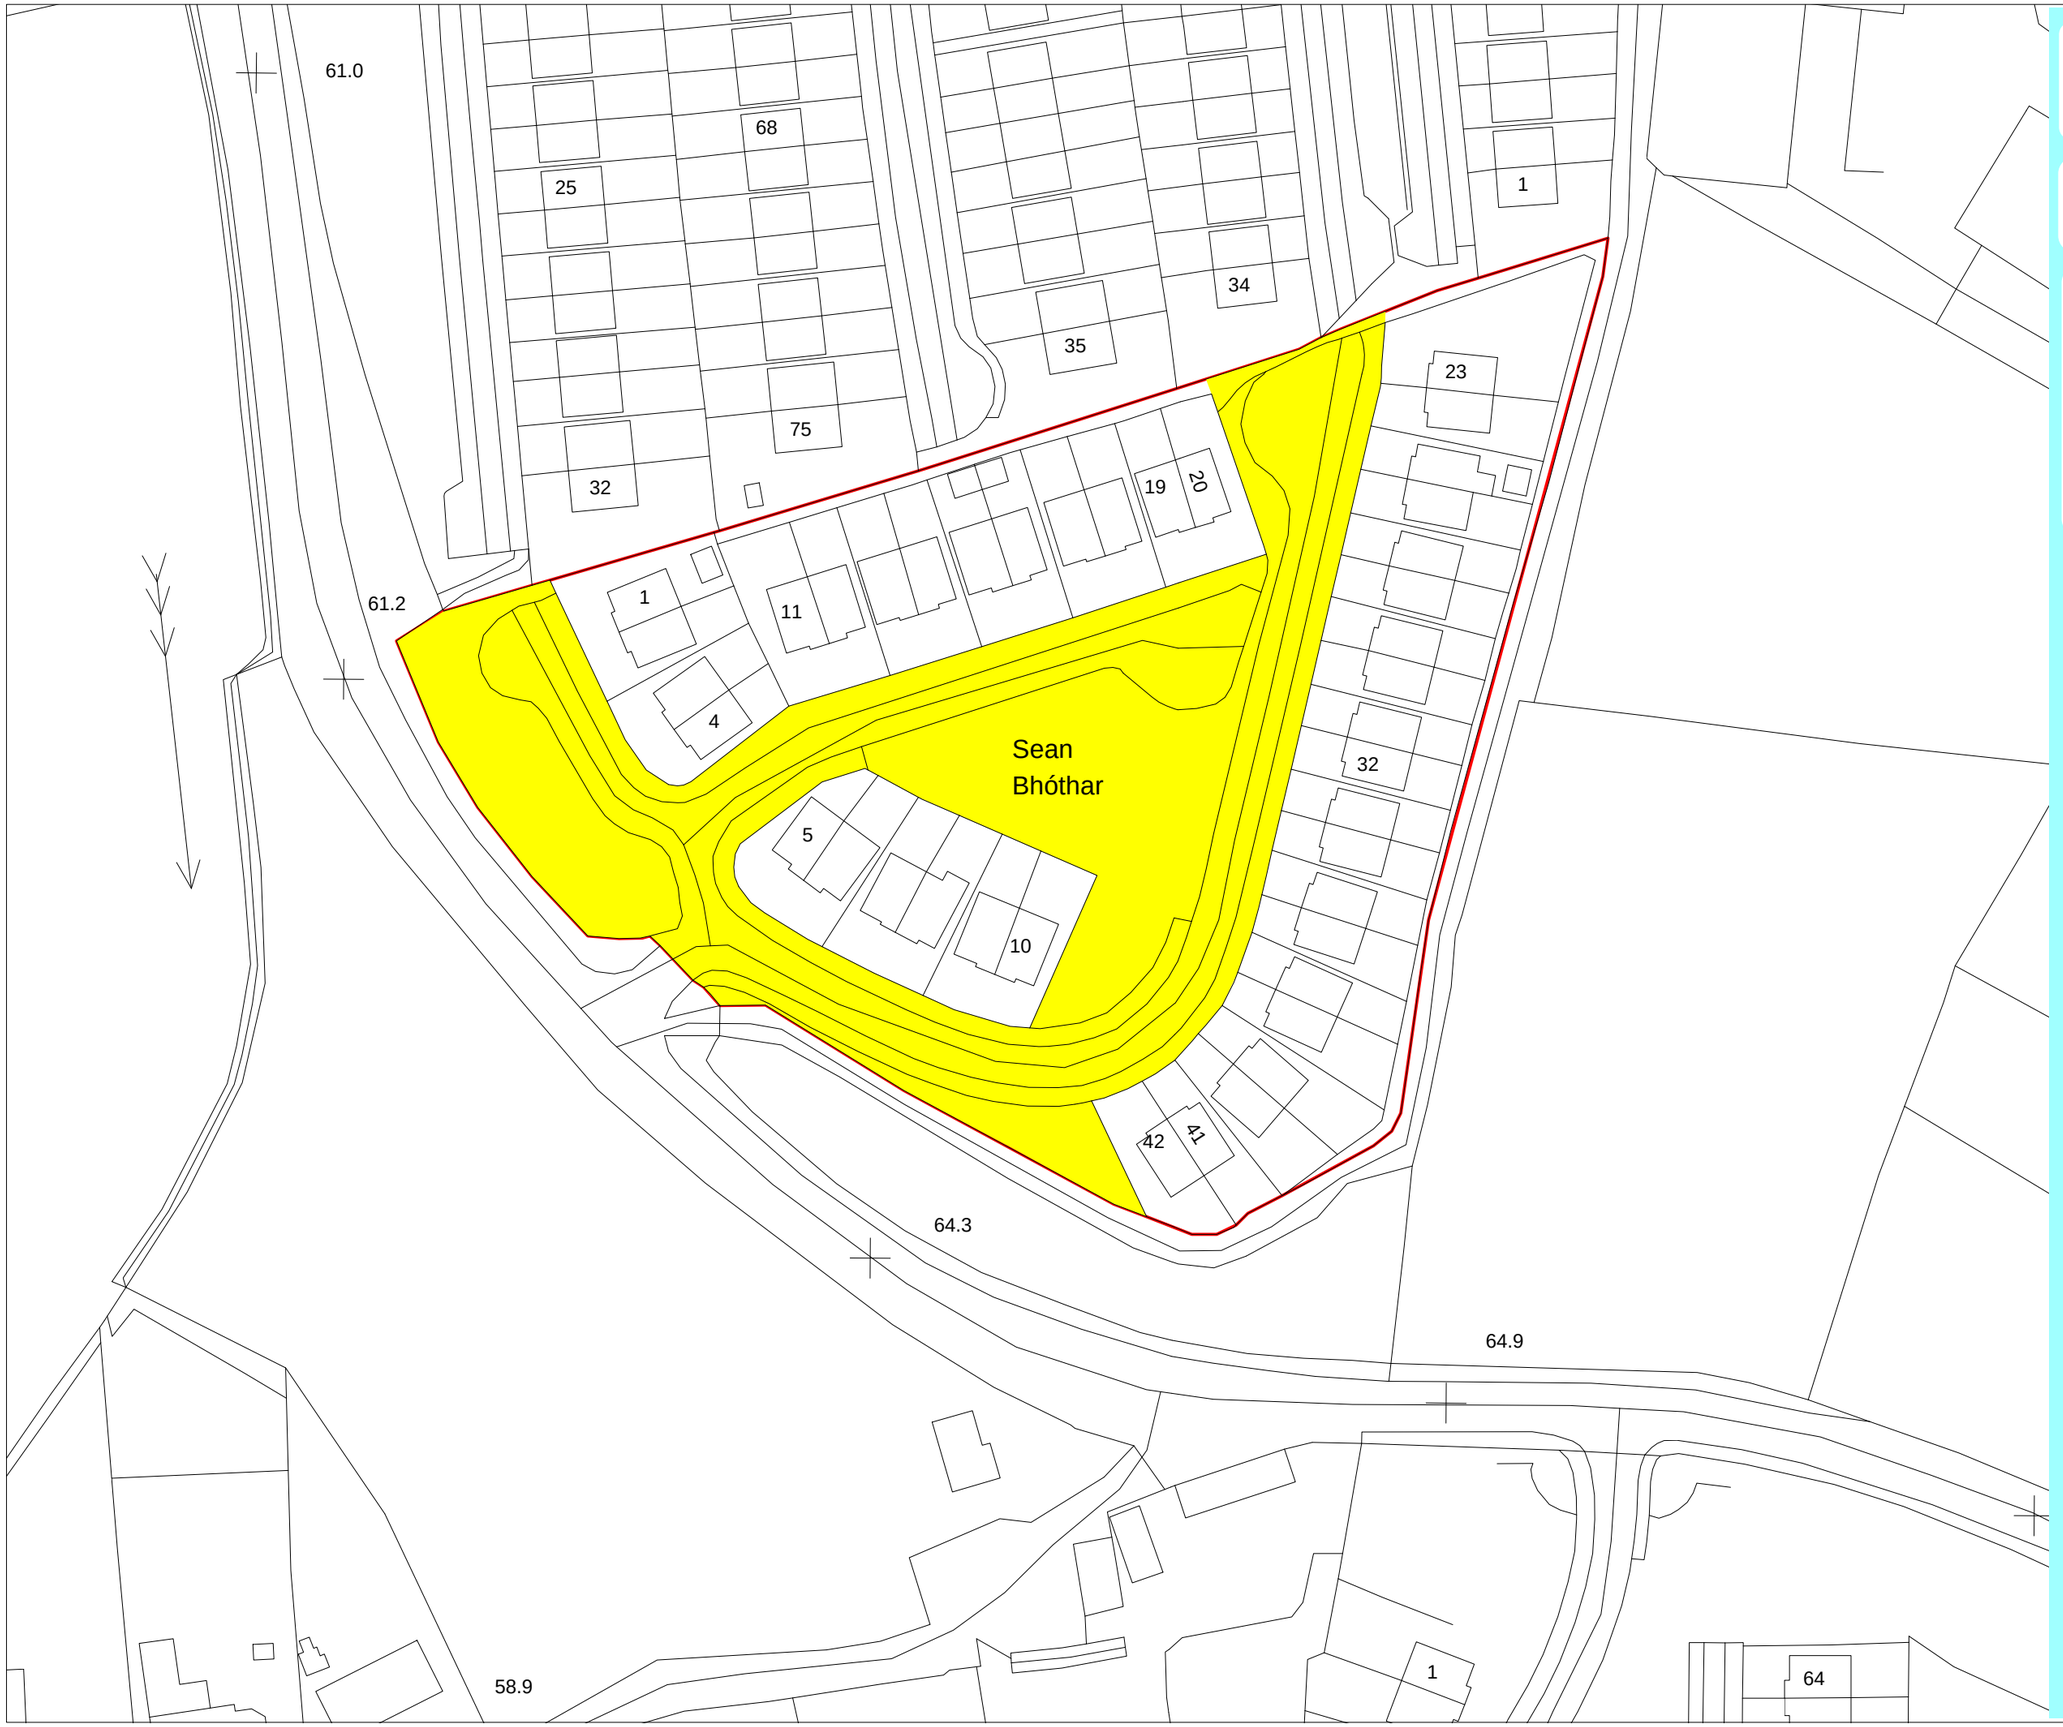

CAVAN COUNTY COUNCIL
Planning Department
Taking In Charge

Sean Bhothar
Latt, Cavan

LEGEND

Site Boundary

Outline of Areas to be taken in charge, pursuant to the Planning and Devleopment Acts 2000 (as amended) & Roads Act 1993

Date :	**01/10/2019**
Municipal District :	**Cavan-Belturbet**
Location:	**Latt Cavan**
Produced By:	**John McDonald**
Scale :	**1:1000 A3**

Proposed Terms

Cavan County Council proposes taking the areas shown on the attached map in charge and applying any security held to carry out remedial works, priortising the most urgent element of works with the security/deposits available.

CAVAN COUNTY COUNCIL
Farnham Centre,
Farnham Street,
Cavan
H12 R6V2

Tel: 049-4378300
Fax 049-4361565
plan@cavancoco.ie

OSi Mapping

This map has been produced by Cavan County Council with available Local Authority and OSi Base Data

© Ordance Survey Ireland & Government of Ireland. 2015/01/CCMA/CavanCountyCouncil